


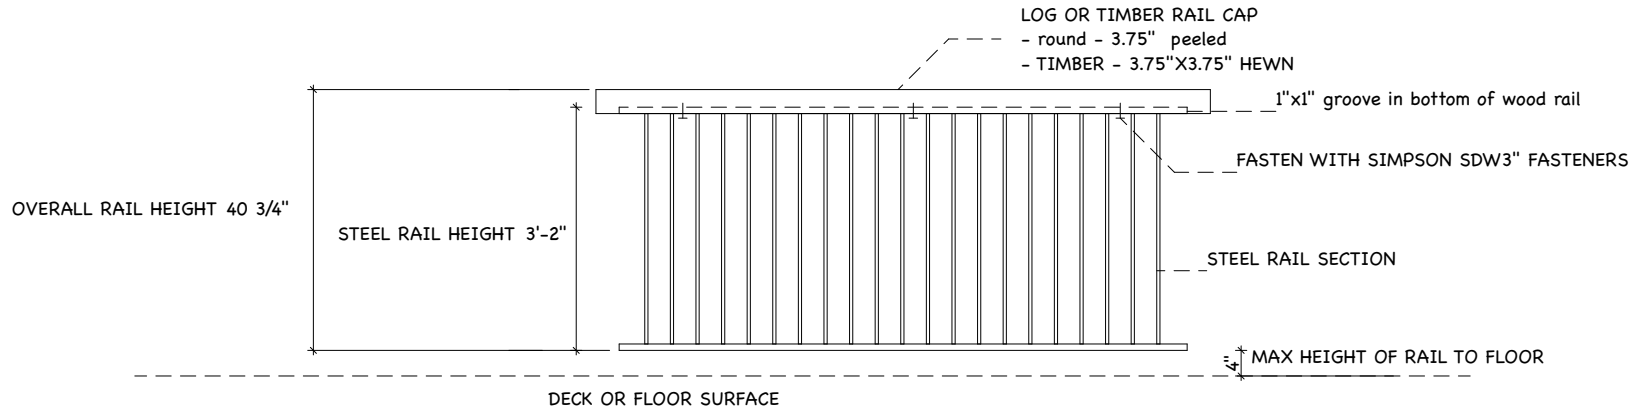

LOG or TIMBER GUARD and/or STAIR RAIL - on RDI or FOTRESS STEEL RAIL
 (lengths - 6' & 8') (steel stair rail is rackable to whatever angle)

